
DO NOT SCALE

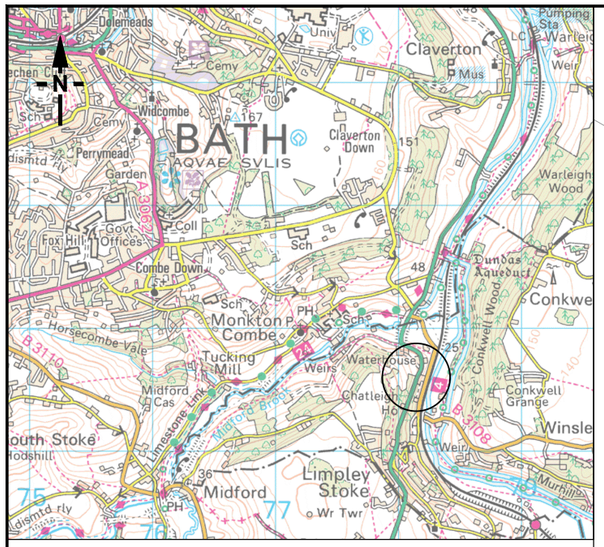

Location Plan
Scale 1:50,000

© Crown copyright and database rights 2012 Ordnance Survey 100030649

A3

This document is issued for the party which commissioned it and for specific purposes connected with the captioned project only. It should not be relied upon by any other party or used for any other purpose. We accept no responsibility for the consequences of this document being relied upon by any other party, or being used for any other purpose, or containing any error or omission which is due to an error or omission in data supplied to us by other parties.

Rev.	Description	Prep.	Chk'd.
B	For Construction.	JB	LMC
A	For Target Costing.	LMC	JPE

Rev.	Issue Status	App.	Date
B	CONSTRUCTION	JE	7/14
A	TENDER	JPE	2/13

Client
HIGHWAYS AGENCY
Temple Quay House, 2 The Square, Temple Quay, Bristol BS1 6HA

ATKINS SKANSKA

Project
Area 2 - Asset Support Contract

Title
A36 Monkton to Limpley Stoke
Rock Slope Scaling & Netting
Location Plan

Original scale	Pin No.
1:1000	521531

Prepared	Checked	Approved
LMC	JPE	JPE

Drawing No.	Revision
521531-001	B