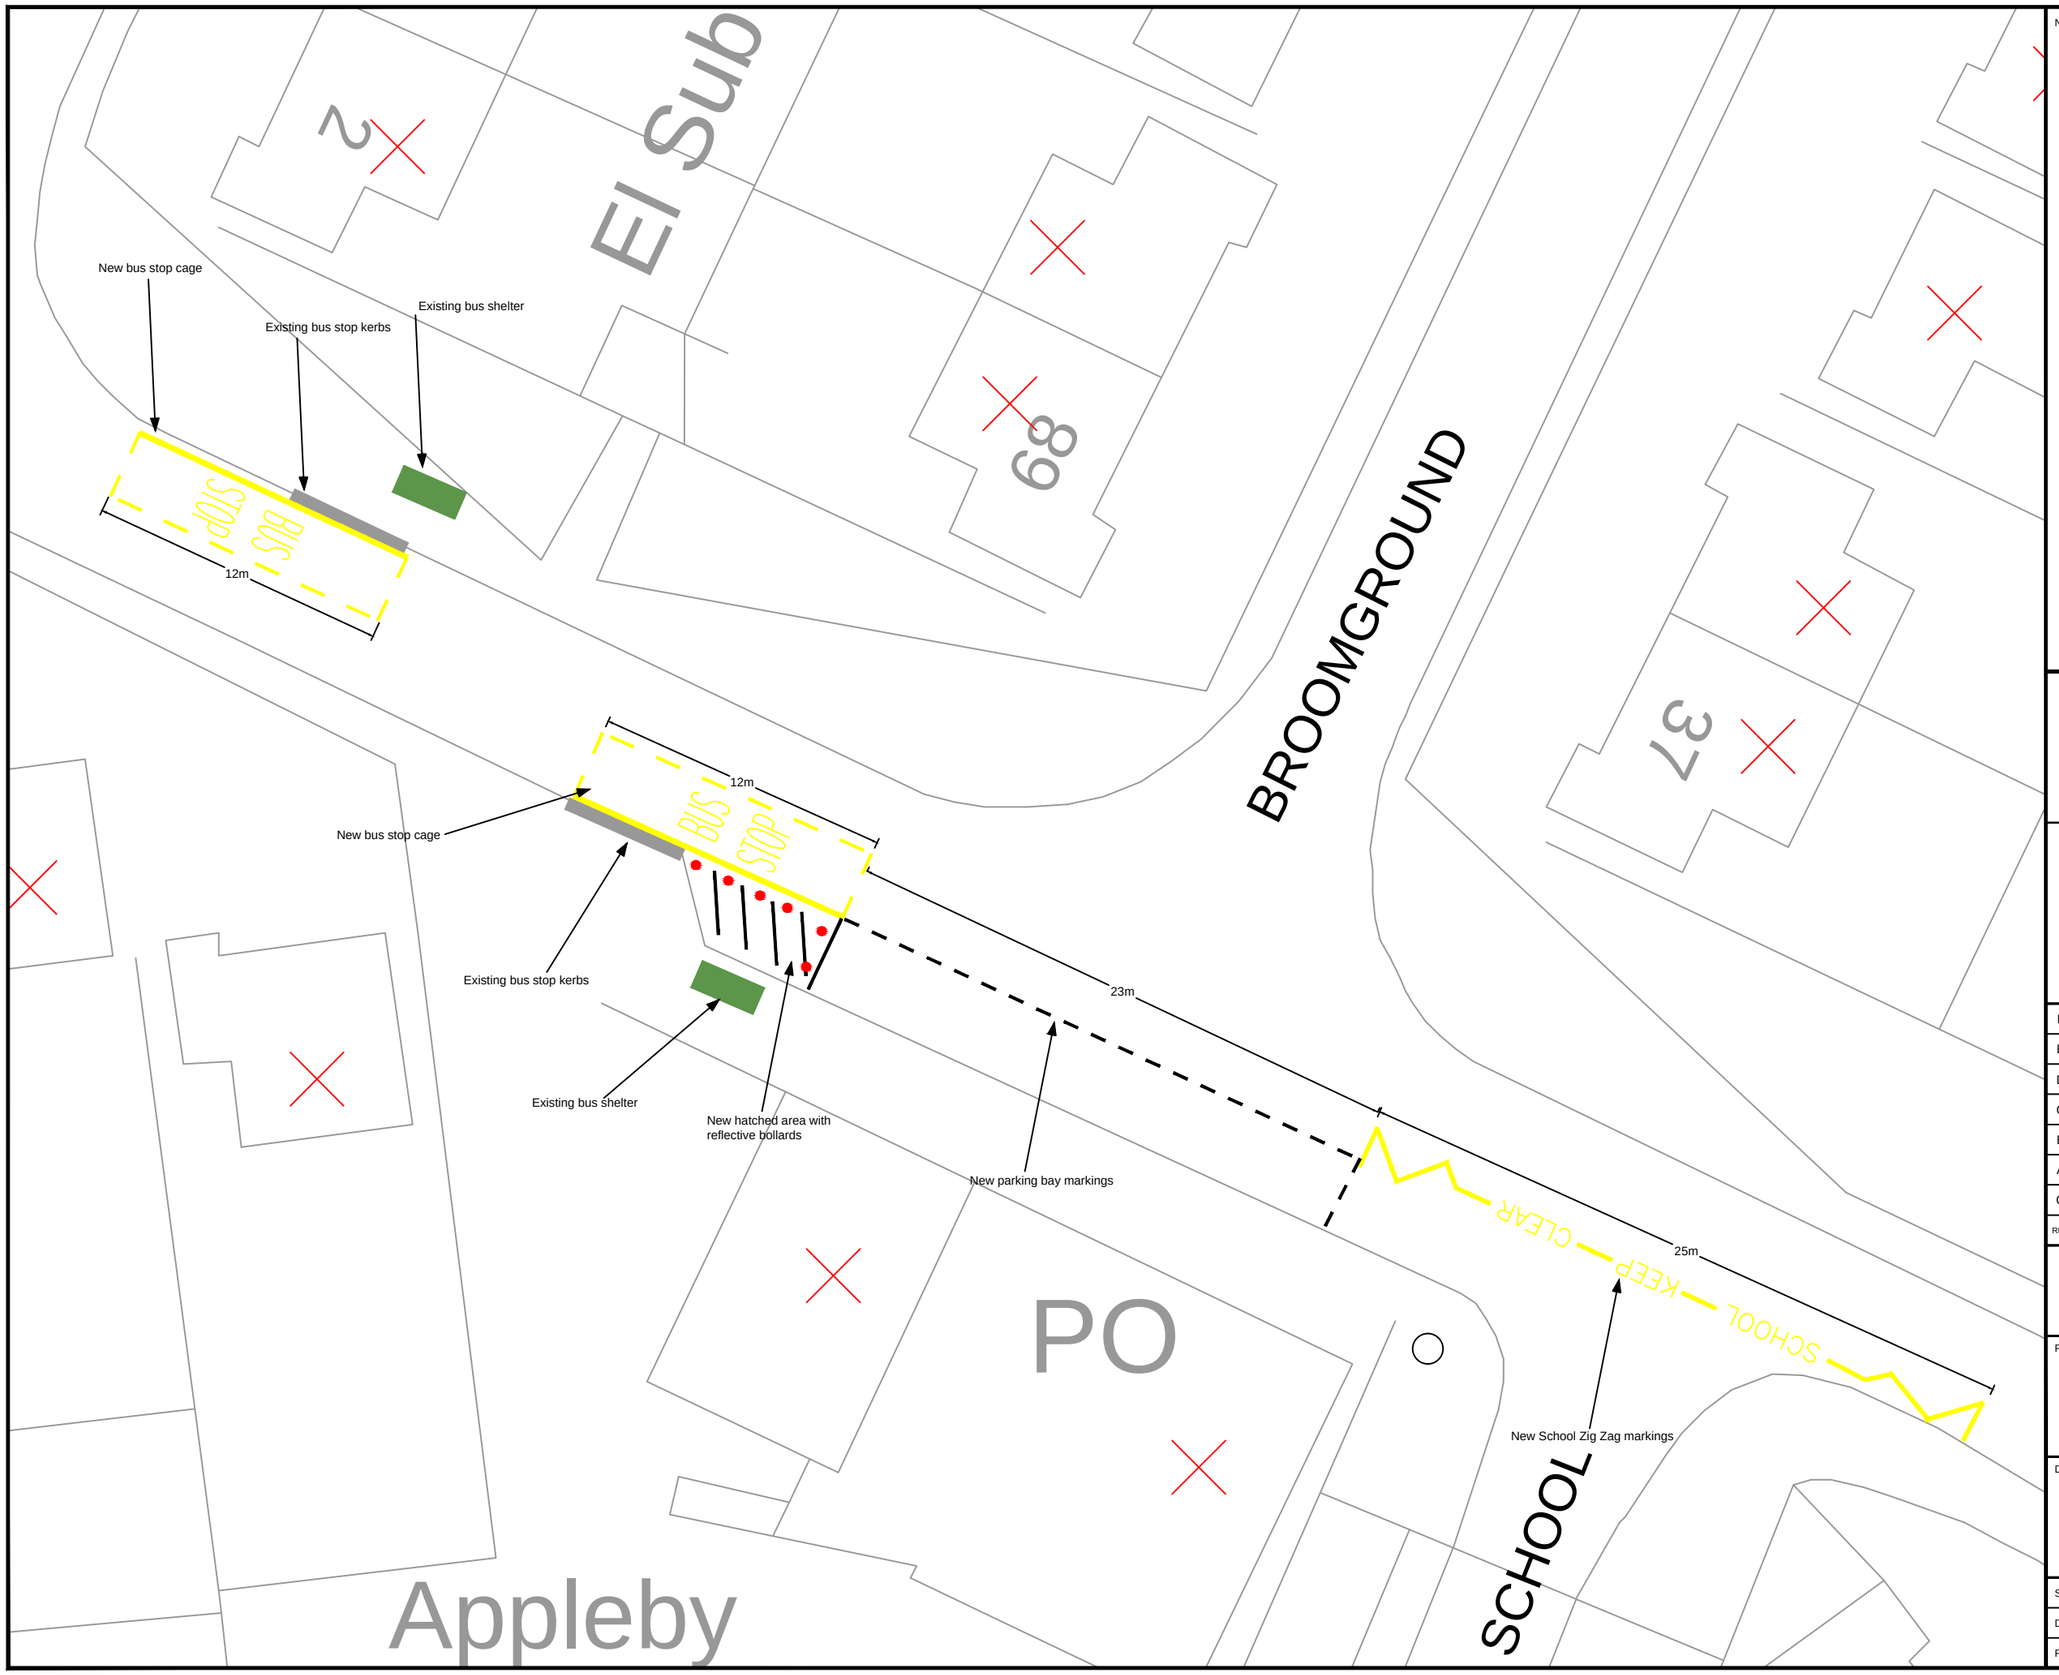


NOTES:

This map is reproduced from Ordnance Survey material with the permission of Ordnance Survey on behalf of the Controller of Her Majesty's Stationery Office
© Crown copyright.
Unauthorised reproduction infringes Crown Copyright and may lead to prosecution or Civil Proceedings.

Wiltshire Council (100049050) 2012

Wiltshire Council
Where everybody matters

Traffic & Network Management

County Hall, Bythesea Road, Trowbridge
Wiltshire, BA14 8JD

Tel: 0300 4560100
Website: www.wiltshire.gov.uk

REV	DATE	DRAWN	CHECK	APPRV	DESCRIPTION
F					
E					
D					
C					
B					
A					
O	11/14	SLD	MJS	DMT	ORIGINAL

DRAWING PURPOSE:

OUTLINE

PROJECT:

WINSLEY
TYNINGS ROAD

DRAWING TITLE:

NEW LAYOUT
PROPOSALS

SCALES:	NOT TO SCALE	SHEET SIZE:	A3
DRAWING No.	TYNINGROAD	REVISION:	0
FILE REF:	TRAFFIC/AREABOARD/BOA		