
QTY: 1 REF: A LABEL	Bradford Road Closed From Limpley Stoke Road to Methodist Church Follow diversion
QTY: 2 REF: 2702 Start of temporary diversion route (right)	Diversion →
QTY: 4 REF: 2703 Direction of temporary diversion route from junction ahead (left)	← Diverted traffic
QTY: 4 REF: 2703 Direction of temporary diversion route from junction ahead (right)	Diverted traffic →
QTY: 2 REF: 2702 End of temporary diversion route (text)	Diversion ENDS
QTY: 1 REF: 2702 Start of temporary diversion route (ahead)	Diversion ↑
QTY: 3 REF: 7010-1 Nature of temporary hazard ahead - Road Ahead Closed	ROAD AHEAD CLOSED
QTY: 2 REF: 7001 Road works ahead	
QTY: 2 REF: 612 No right turn	
QTY: 1 REF: 2702 Start of temporary diversion route (left)	Diversion ←
QTY: 2 REF: 7010-1 Nature of temporary hazard ahead - Road Closed	ROAD CLOSED
QTY: 2 REF: 2703 Direction of temporary diversion route from junction ahead (ahead)	↑ Diverted traffic

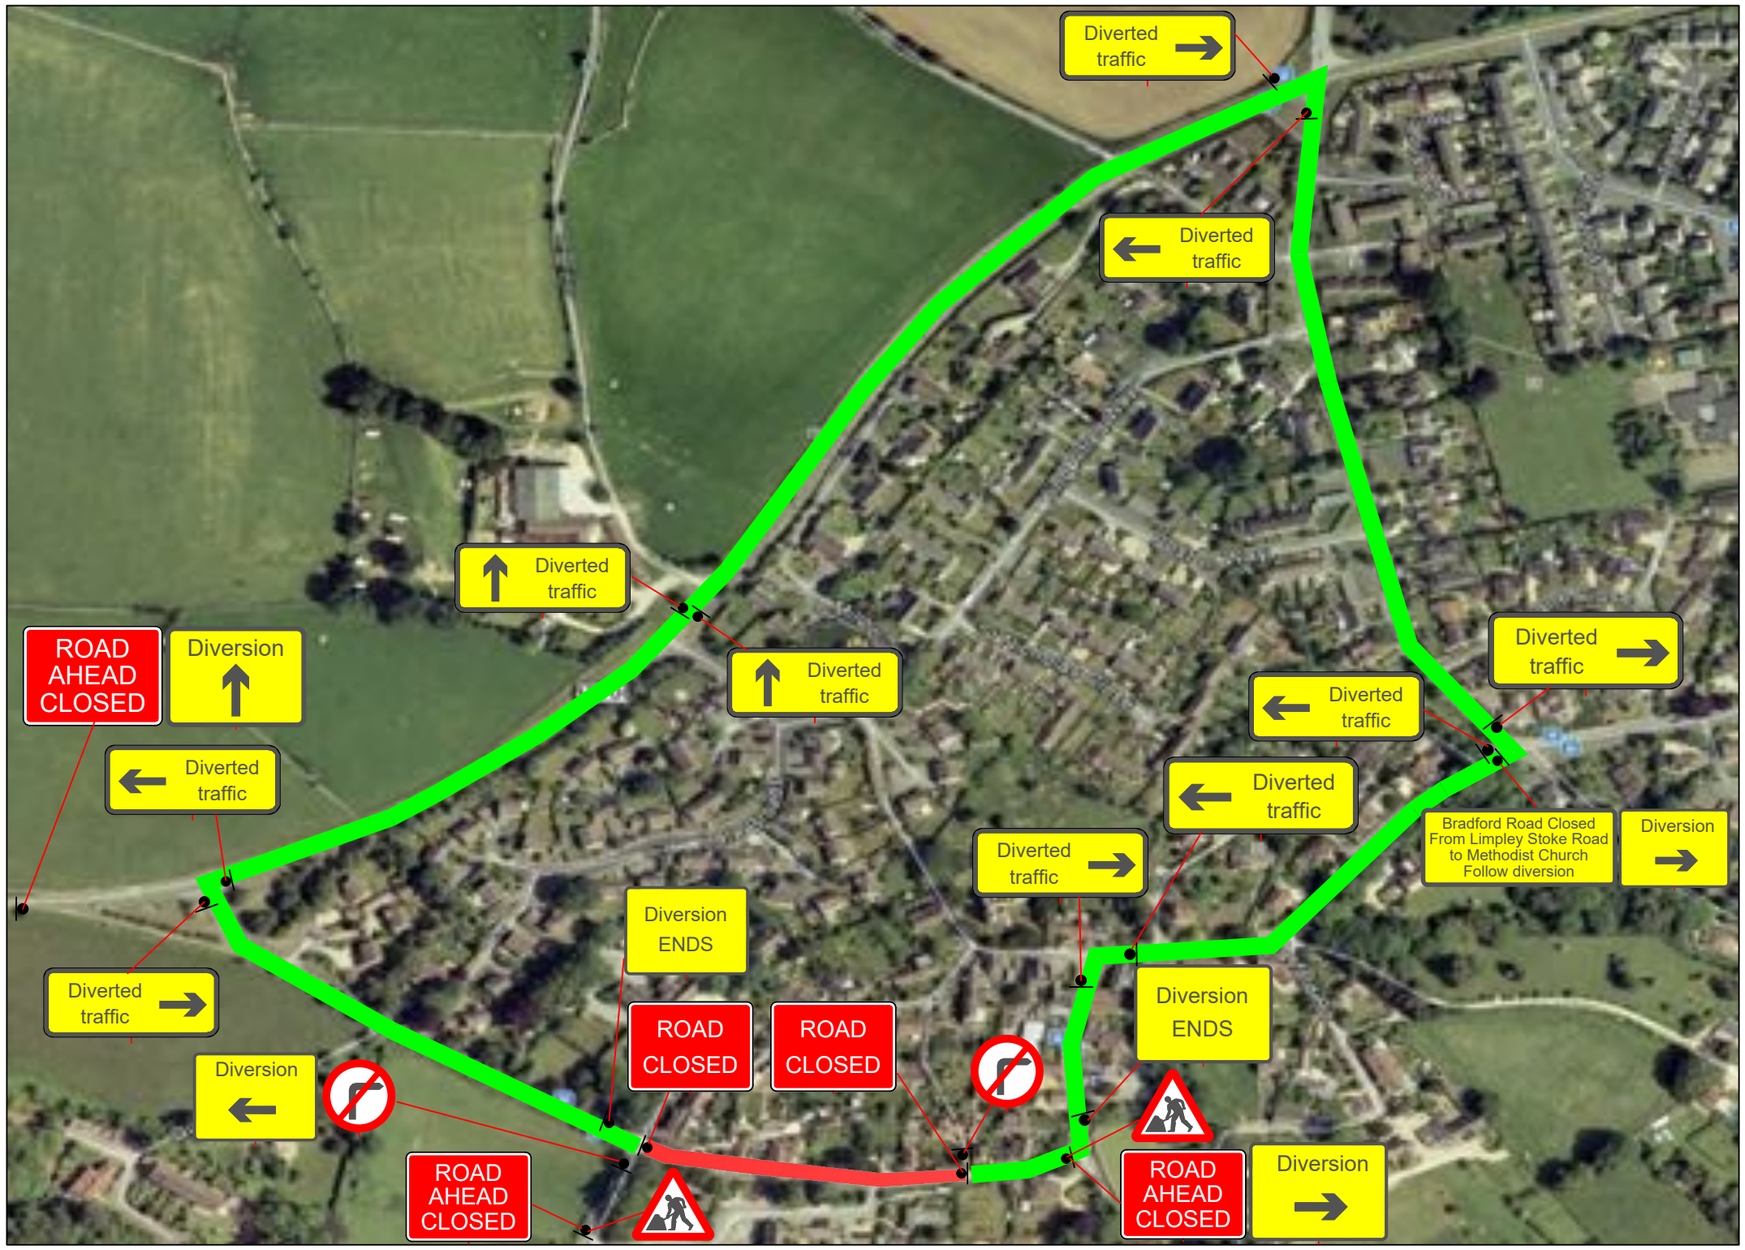

Alternative Route

From Limpley Stoke Road to Bradford Road:

Limpley Road- B3108- Dane Rise- Bradford Road & vice versa

G.I Traffic Management LTD
Cartland Commercial Premises
Southampton
S015-0LG
Tel: 07495385320
E-mail: tmdesigns@gi-signage.co.uk

This layout is for installation by an NRSWA, 12A, 12B, 12D qualified engineer and may be modified to suit the conditions at the time of installation.

Road Closure and Diversion

Road closure. Diversion route. Sign symbol.

Client: Balfour Beatty Wiltshire

Date: 10th December 2015 | **Drawn by:** J.A | **Checked by:** N.C | **Scale:** A3 NTS

Drawing REF No: TM15- Bradford Road- Road Closure and Diversion- 01

This drawing is the property of G.I Traffic Management LTD, no part of this drawing may be reproduced in any form without prior permission.