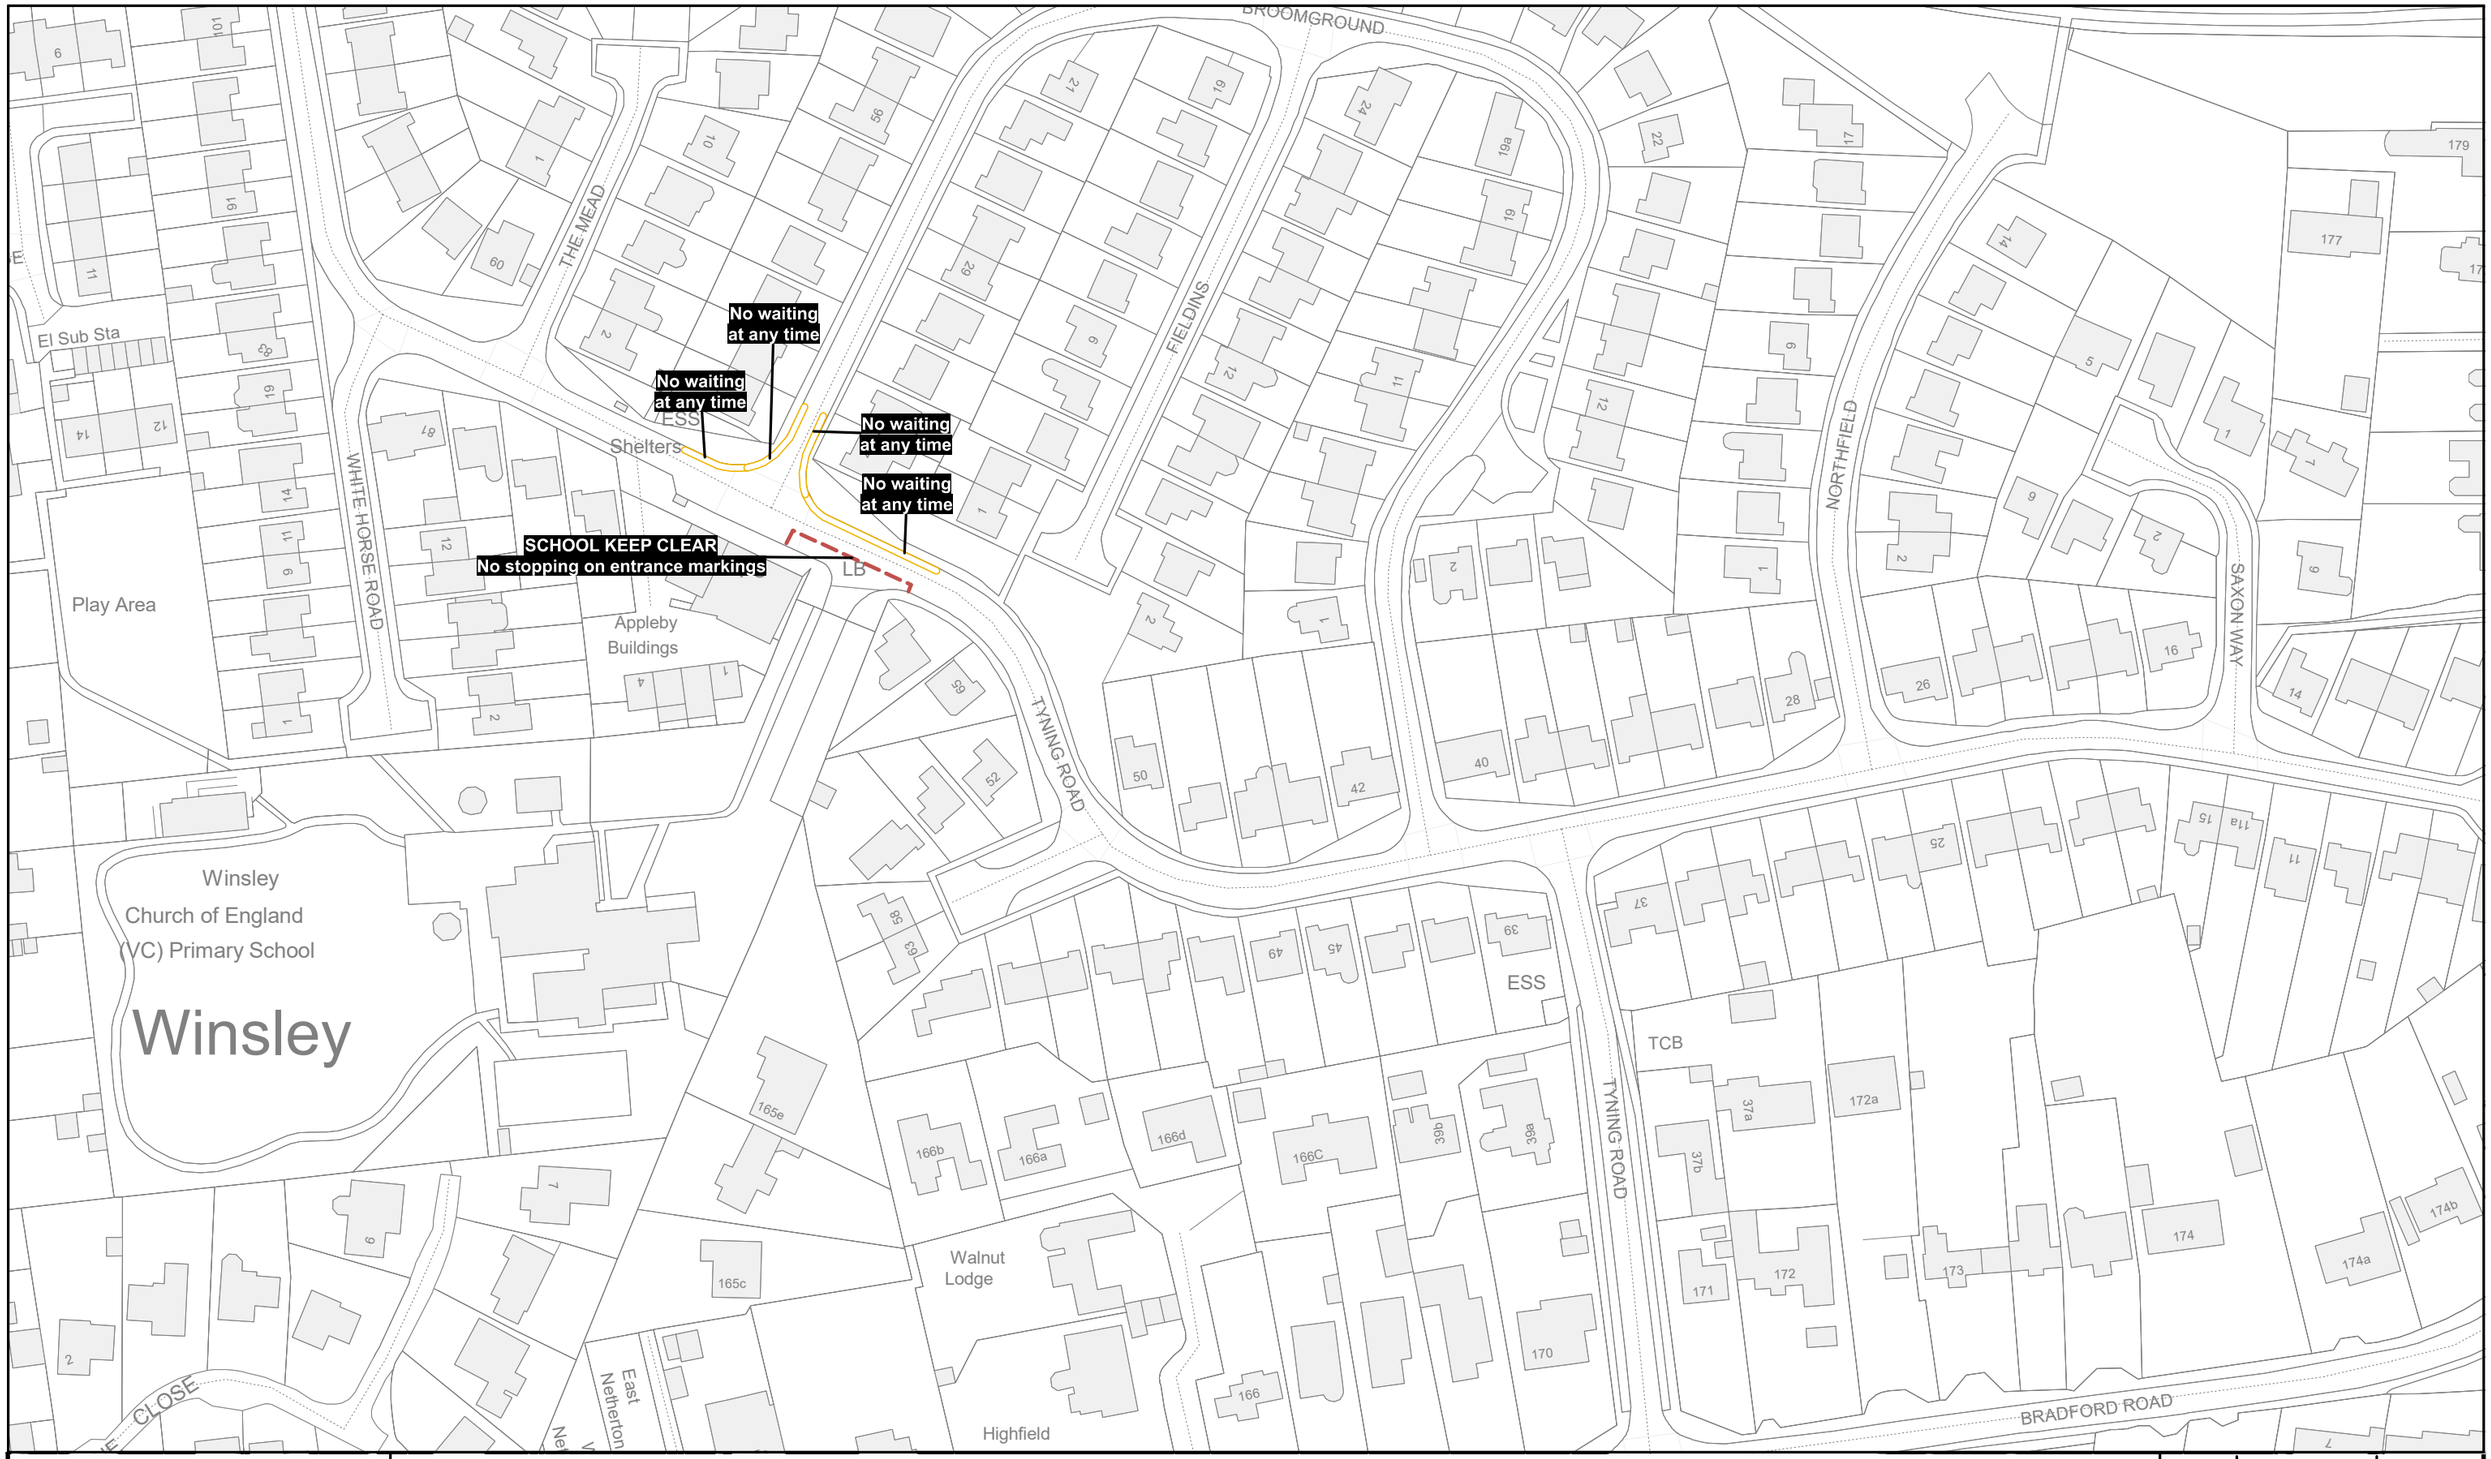


Wiltshire Council

PARISHES OF WEST WILTSHIRE AMENDMENT 3 PROPOSED RESTRICTIONS WINSLEY - TYNING ROAD AND BROOMGROUND

SCALE	1 : 1250
DATE	14/05/2026
REV	WWPA20250003
MAP	Tile Ref: EI16

N
W E
S

Wiltshire Council
County Hall, Bythesea Road,
Trowbridge, Wiltshire.
BA14 8JN

- PARKING
- DISABLED PARKING
- RESIDENT PARKING
- DOCTOR PARKING
- PEDESTRIAN
- PAY AND DISPLAY
- MOTORCYCLE PARKING
- ELECTRIC VEHICLE PARKING
- NO WAITING
- NO WAITING AT ANY TIME
- NO LOADING
- NO LOADING AT ANY TIME
- NO STOPPING
- TAXI CLEARWAY
- CLEARWAY
- BUS CLEARWAY
- LOADING
- MUTIPLE
- ADVISORY
- SPAREL

Crown copyright and database rights 2025 Ordnance Survey 100049050