
Winsley Bypass

Option 1 – Right Turn Lane

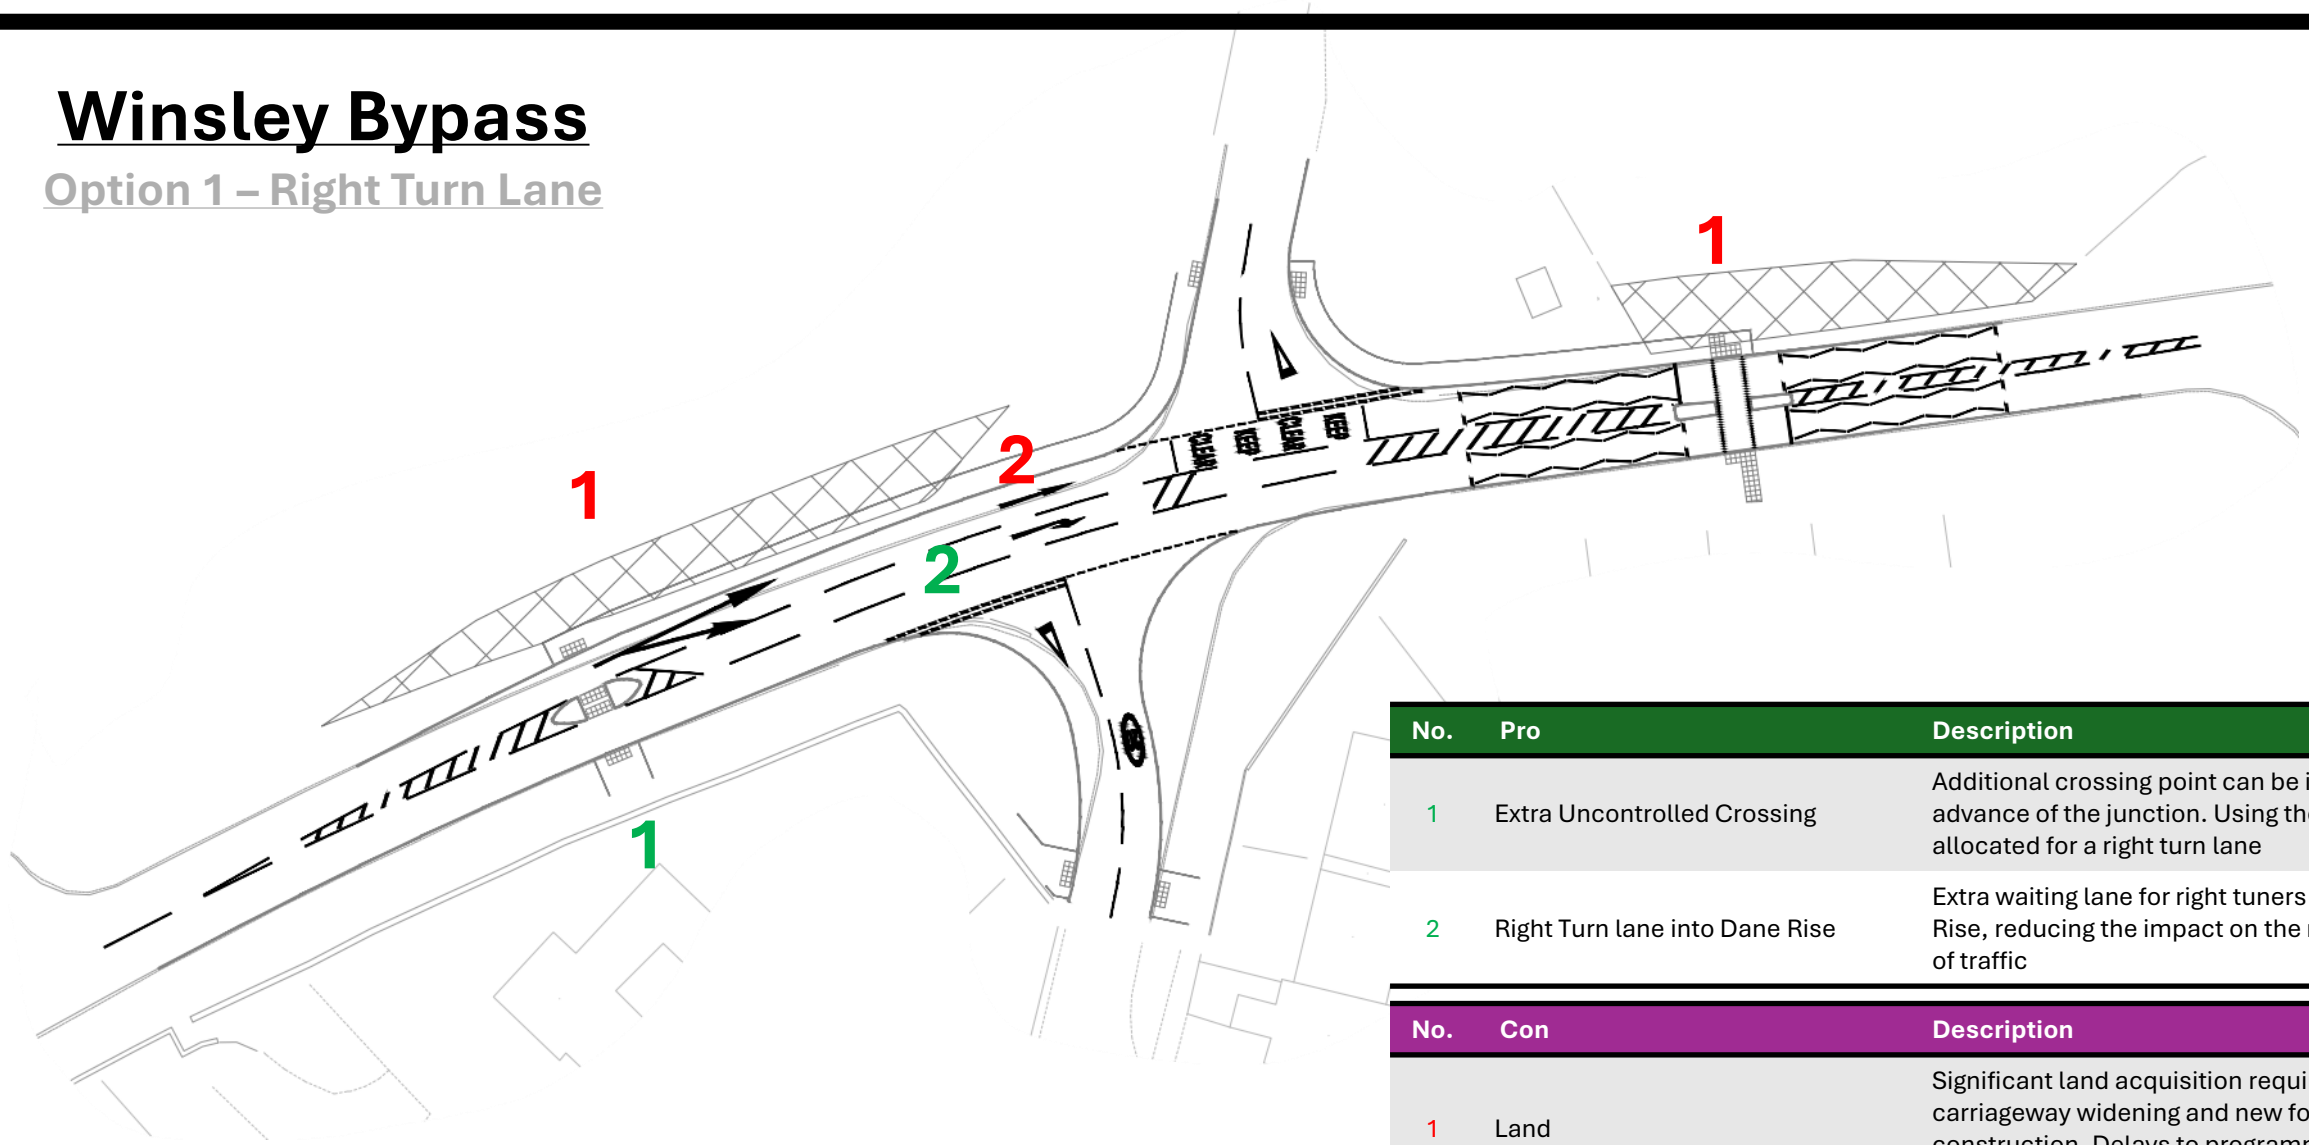

No.	Pro	Description
1	Extra Uncontrolled Crossing	Additional crossing point can be installed in advance of the junction. Using the space allocated for a right turn lane
2	Right Turn lane into Dane Rise	Extra waiting lane for right tuners into Dane Rise, reducing the impact on the main flow of traffic

No.	Con	Description
1	Land	Significant land acquisition required for carriageway widening and new footway construction. Delays to programme, increased risk and cost.
2	Carriageway Widening	Carriageway needs to be widened, resulting in additional cost and risk
N/A	Departures from Standards	Available widths for the right turn lane are below the minimums set by guidance.